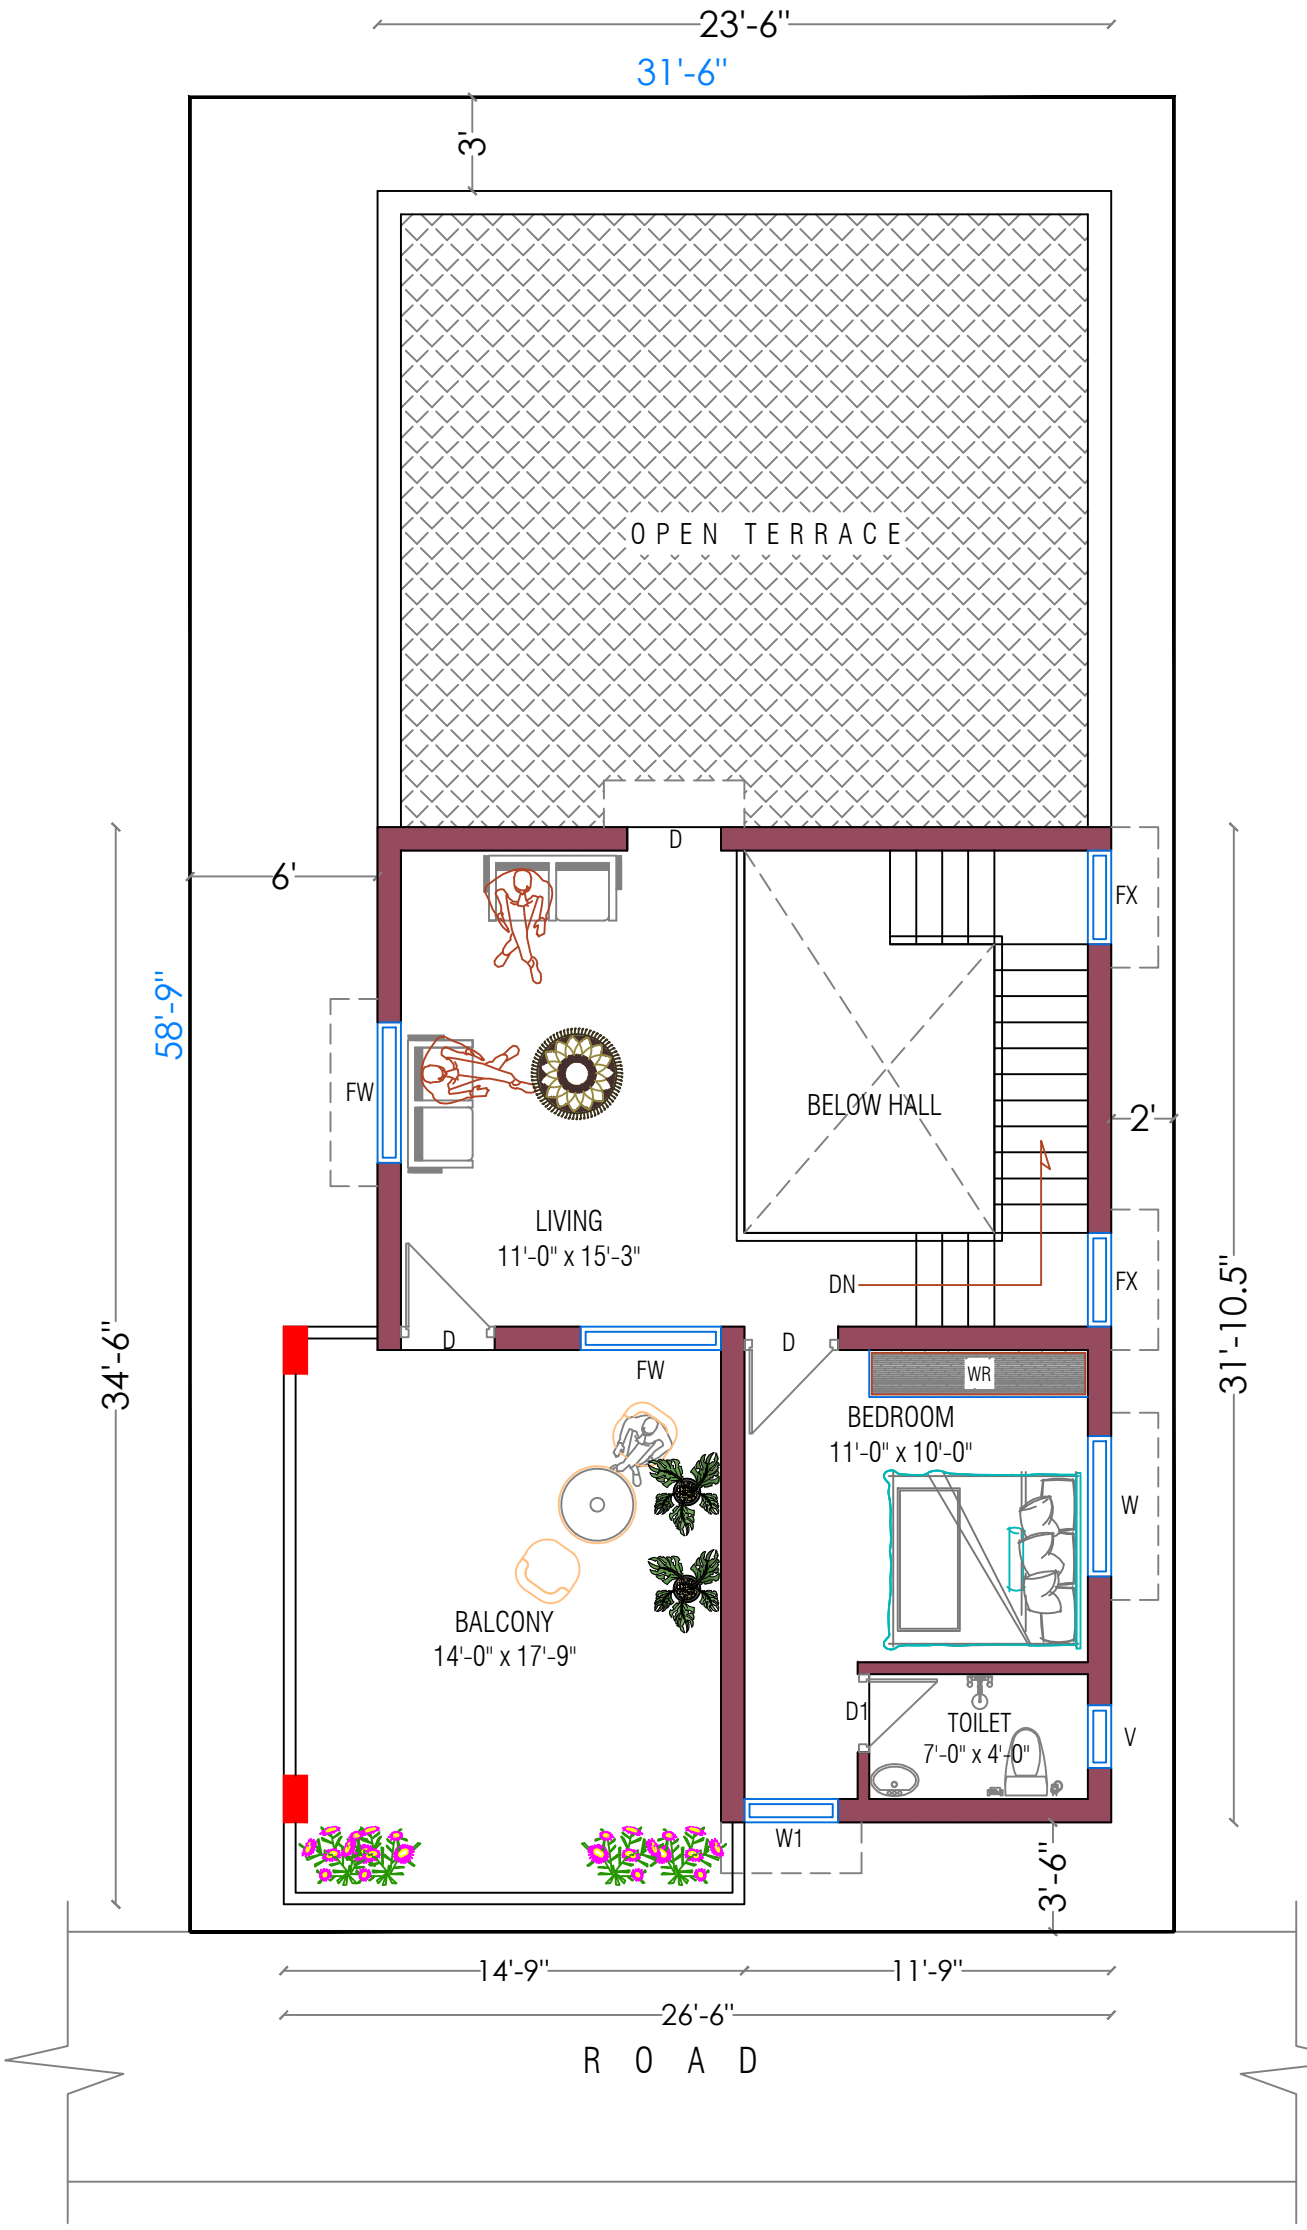


FIRST FLOOR PLAN

Designed by:

MY DESIGNS

Builders & Designers

Design isn't life , it's a living

Noor Complex, Shop no: 14A - 15A,
Manakavalam pillai hospital road,
Tirunelveli - 627002.
Phone : 0462 4210161, 9791252161

GENERAL NOTES:

THIS DRAWING IS A COPYRIGHT AND PROPERTY OF THEMY DESIGNS & BUILDERS , IS NOT TO BE PRODUCED, COPIED, HANDED OVER TO THIRD PARTY OR USED FOR ANY OTHER.

ALL DIMENSIONS IN THE DRAWING ARE TO BE READ AND NOT TO BE MEASURED.

ALL DIMENSIONS SHALL BE VERIFIED ON SITE PRIOR TO START OF WORK. ANY DISCREPANCY SHALL BE BROUGHT TO THE NOTICE OF THE ENGINEER.

THE CONTRACTOR/PROJECT MANAGER MUST CHECK ALL DIMENSIONS AND DETAILS, AND BE RESPONSIBLE FOR THE SAME. ANY DISCREPANCY SHALL BE BROUGHT TO THE NOTICE OF THE ENGINEER.

SPECIFIC NOTES:

ALL LEVELS SHALL BE CROSS CHECKED WITH THE ENGINEER BEFORE STARTING ON SITE.

ALL BRICKWALLS ARE 9"-4.5" INCH THICK UNLESS SPECIFIED

ALL DOOR OPENINGS HEIGHTS ARE 7' FT FROM FL UNLESS SPECIFIED.

AREA DETAILS:

GROUND FLOOR PLINTH AREA	:	1,414 Sq.ft
FIRST FLOOR PLINTH AREA	:	835 Sq.ft
TOTAL BUILDING AREA	:	2,249 Sq.ft

PROJECT : 174/26	RESIDENTIAL BUILDING		
CLIENT :	Mr. VIJAYAKUMAR		
TITLE : FIRST FLOOR PLAN			
SHEET NO :	012	OPTION NO :	01
MOD DATE			RELEASED FOR
	NAME		☑ PRELIMINARY
DESIGNED	Er.S.SARAVANA KUMAR		☐ APPROVAL
DRAWN	PRIYA		☐ CONSTRUCTION
CHKD			
FACING	NORTH	SHEET A4	
DATE	01-05-2026		
SCALE			
ALL DIM. ARE IN FEET & INCHES			
SYS - 01	HD - E	APR-26	FN -VIJAY