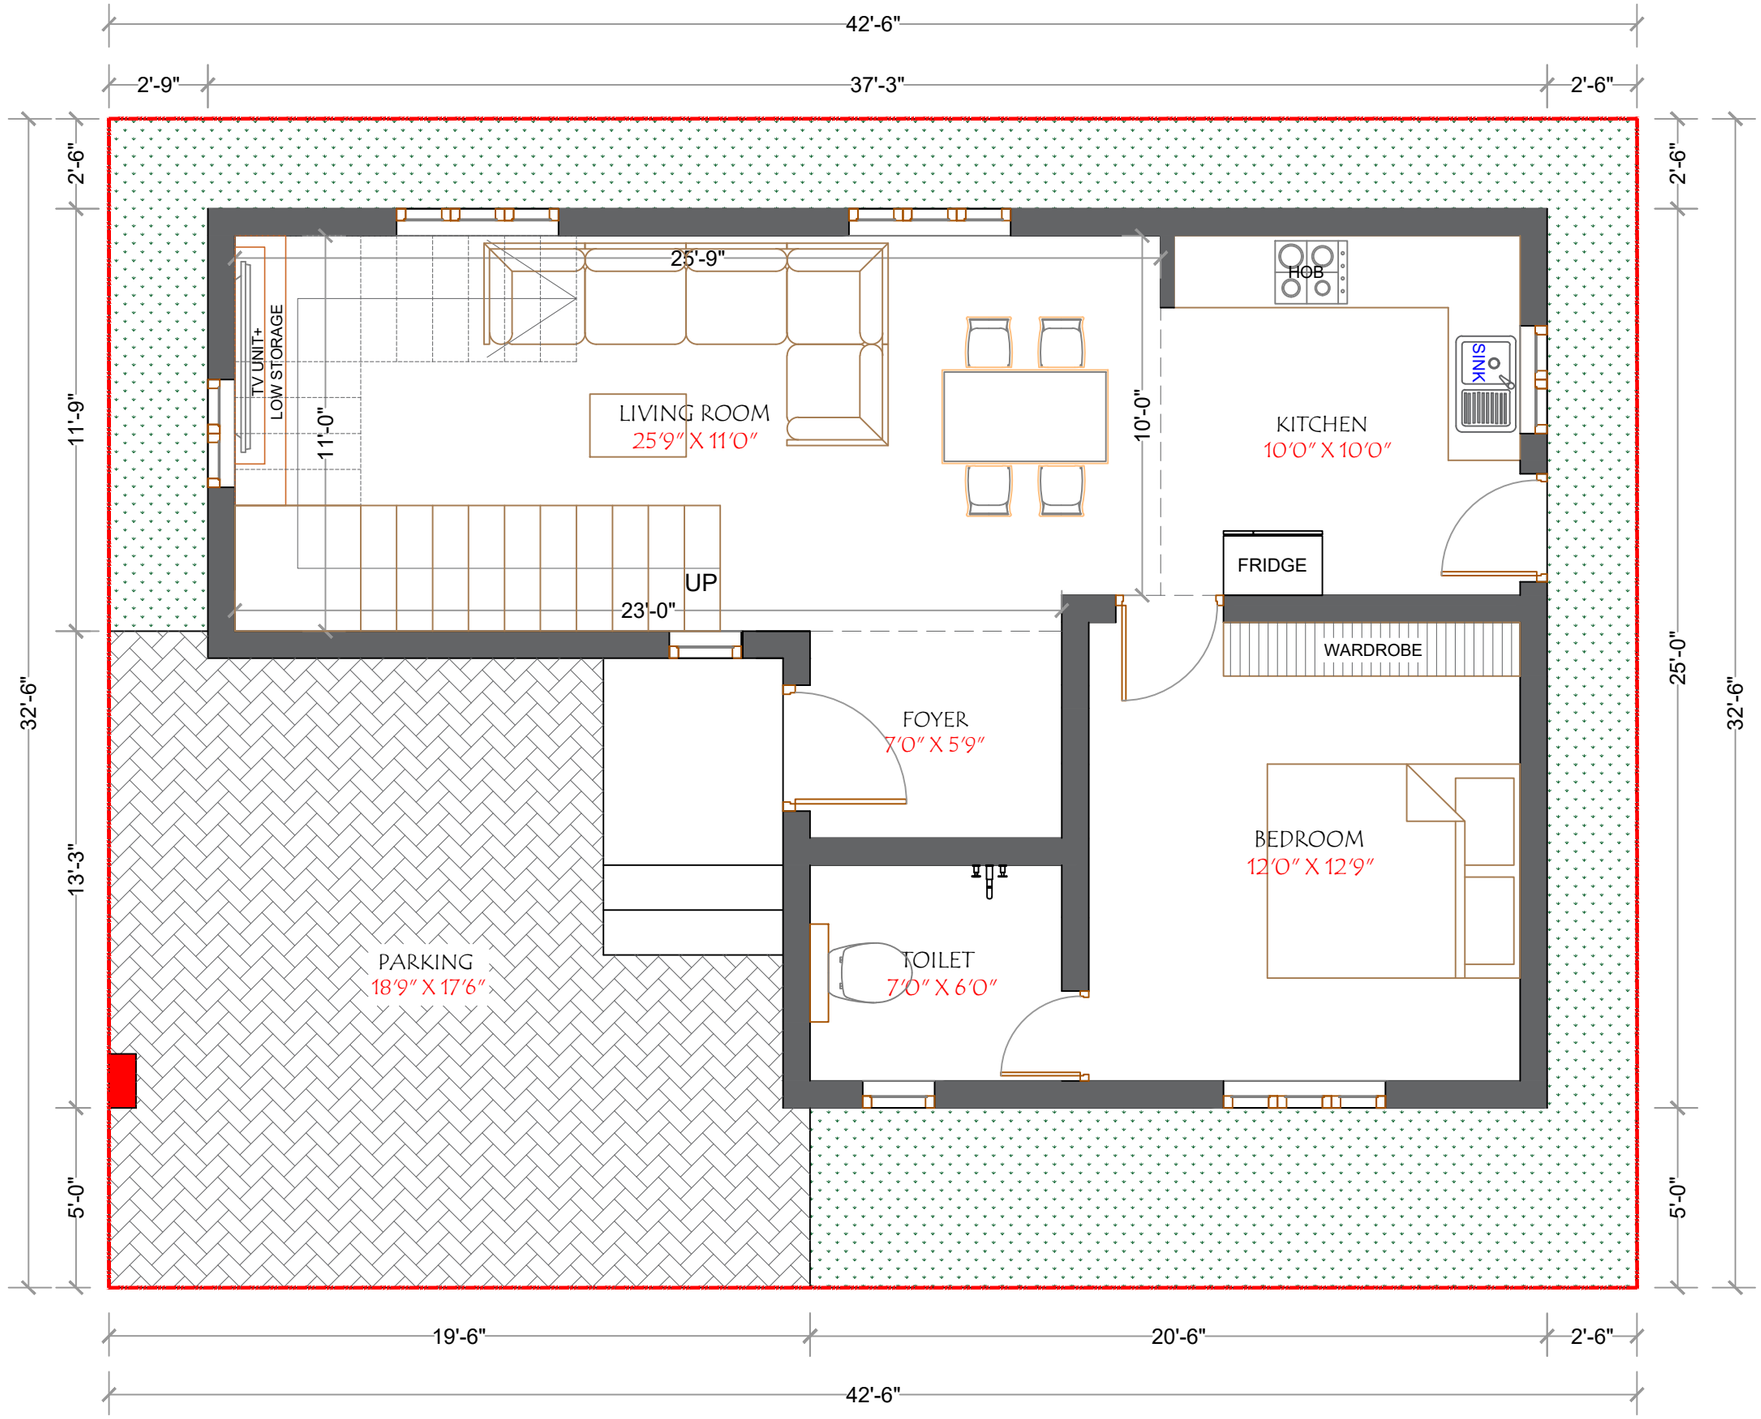


COPYRIGHT:
This drawing is the property of Crown Design & Construction, So this drawing shall not be passed on to any person not authorized by Crown Design & Construction to receive it. It shall not be copied or modified in full or part without Crown Design & Construction prior permission. The details furnished in this drawings are for this project only.

PROJECT NAME:
RESIDENTIAL BUILDING

DRAWING TITLE:
GROUND_FLOOR_SCHEME_PLAN

AREA DETAILS:

AREA OF G.F. BUILDING:	1066.00 Sq.ft.
AREA OF F.F. BUILDING:	1066.00 Sq.ft.
AREA OF S.F. BUILDING:	200.00 Sq.ft.
TOTAL AREA OF BUILDING:	2332.00 Sq.ft.

DRAWN BY: Er. R.Santosh Raj

CHECKED BY: Er. R.Santosh Raj

APPROVED BY: Er. R.Santosh Raj

DATE: 26/08/2026

CLIENT / BUILDER :

NOTE:

DESIGNED BY:

Crown
Design & Construction
96/4, Nambirajan Complex, Seevalaperi,
Nagerkovil main road, Kalakad,
Nanguneri Taluk,Tirunelveli (Dist)-627 501
Tamil Nadu, India.
MOBILE NO: +91-8682871923
E-mail ID : crowndesigncreate@gmail.com

PROJECT NO: CD - JB643

SCALE: Not to scale

SHEET SIZE: A3


DRAWING NO: 01

SHEET NO: 1 OF 3

REVISION: 01

UNIT: ALL DIMENSIONS_ Feet&Inches

E
N
S
W

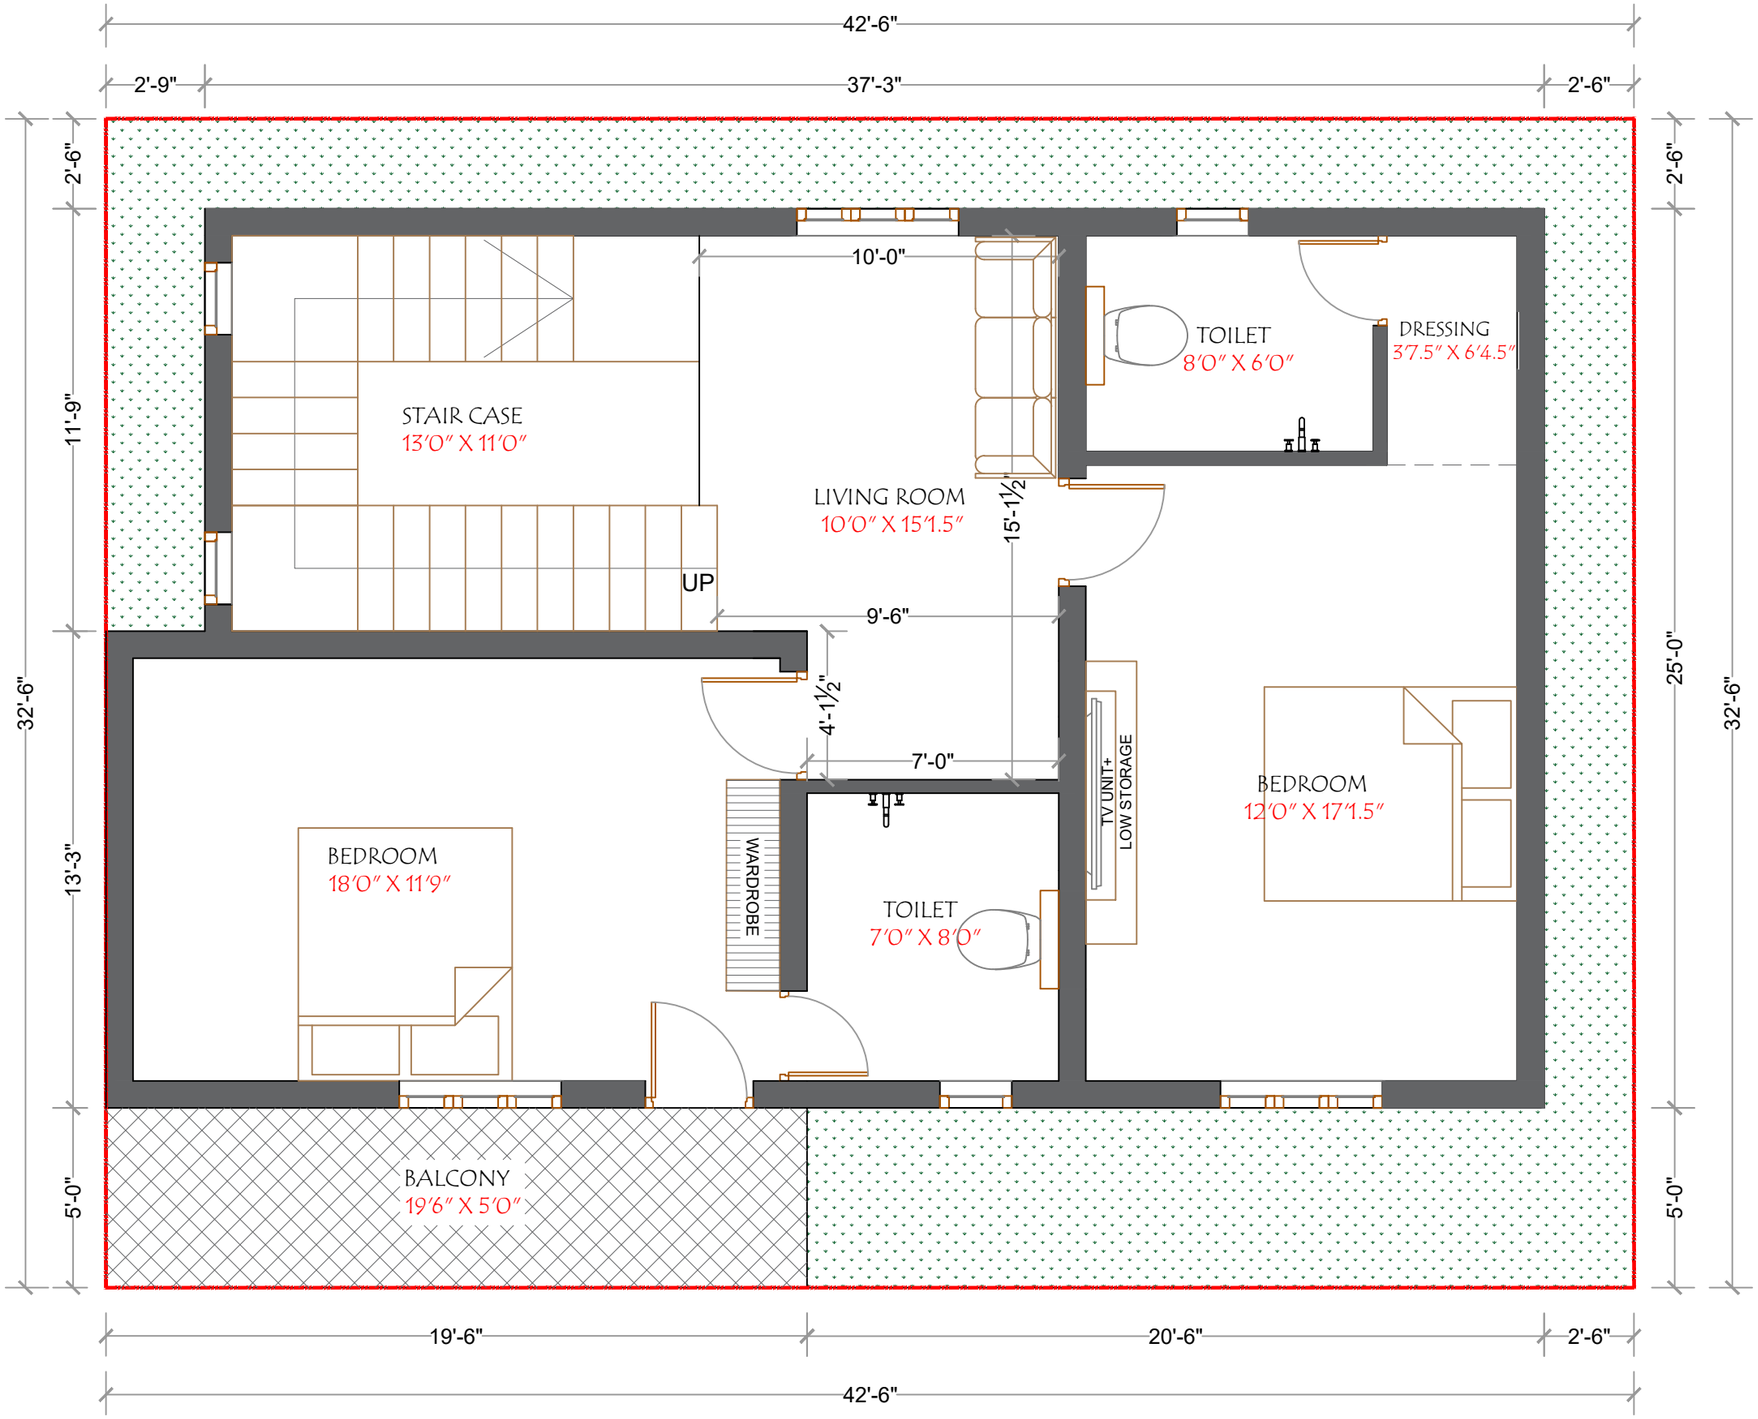

COPYRIGHT:
This drawing is the property of Crown Design & Construction, So this drawing shall not be passed on to any person not authorized by Crown Design & Construction to receive it. It shall not be copied or modified in full or part without Crown Design & Construction prior permission. The details furnished in this drawings are for this project only.

PROJECT NAME:
RESIDENTIAL BUILDING

DRAWING TITLE:
FIRST_FLOOR_SCHEME_PLAN

AREA DETAILS:

AREA OF G.F. BUILDING:	1066.00 Sq.ft.
AREA OF F.F. BUILDING:	1066.00 Sq.ft.
AREA OF S.F. BUILDING:	200.00 Sq.ft.
TOTAL AREA OF BUILDING:	2332.00 Sq.ft.

DRAWN BY: Er. R.Santosh Raj

CHECKED BY: Er. R.Santosh Raj

APPROVED BY: Er. R.Santosh Raj

DATE: 26/08/2026

CLIENT / BUILDER :

NOTE:

DESIGNED BY:

Crown
Design & Construction
96/4, Nambirajan Complex, Seevalaperi, Nagerkovil main road, Kalakad, Nanguneri Taluk,Tirunelveli (Dist)-627 501 Tamil Nadu, India.
MOBILE NO: +91-8682871923
E-mail ID : crowndesigncreate@gmail.com

PROJECT NO: CD - JB643

SCALE: Not to scale

SHEET SIZE: A3


DRAWING NO: 01

SHEET NO: 2 OF 3

REVISION: 01

UNIT: ALL DIMENSIONS_ Feet&Inches

E N S W

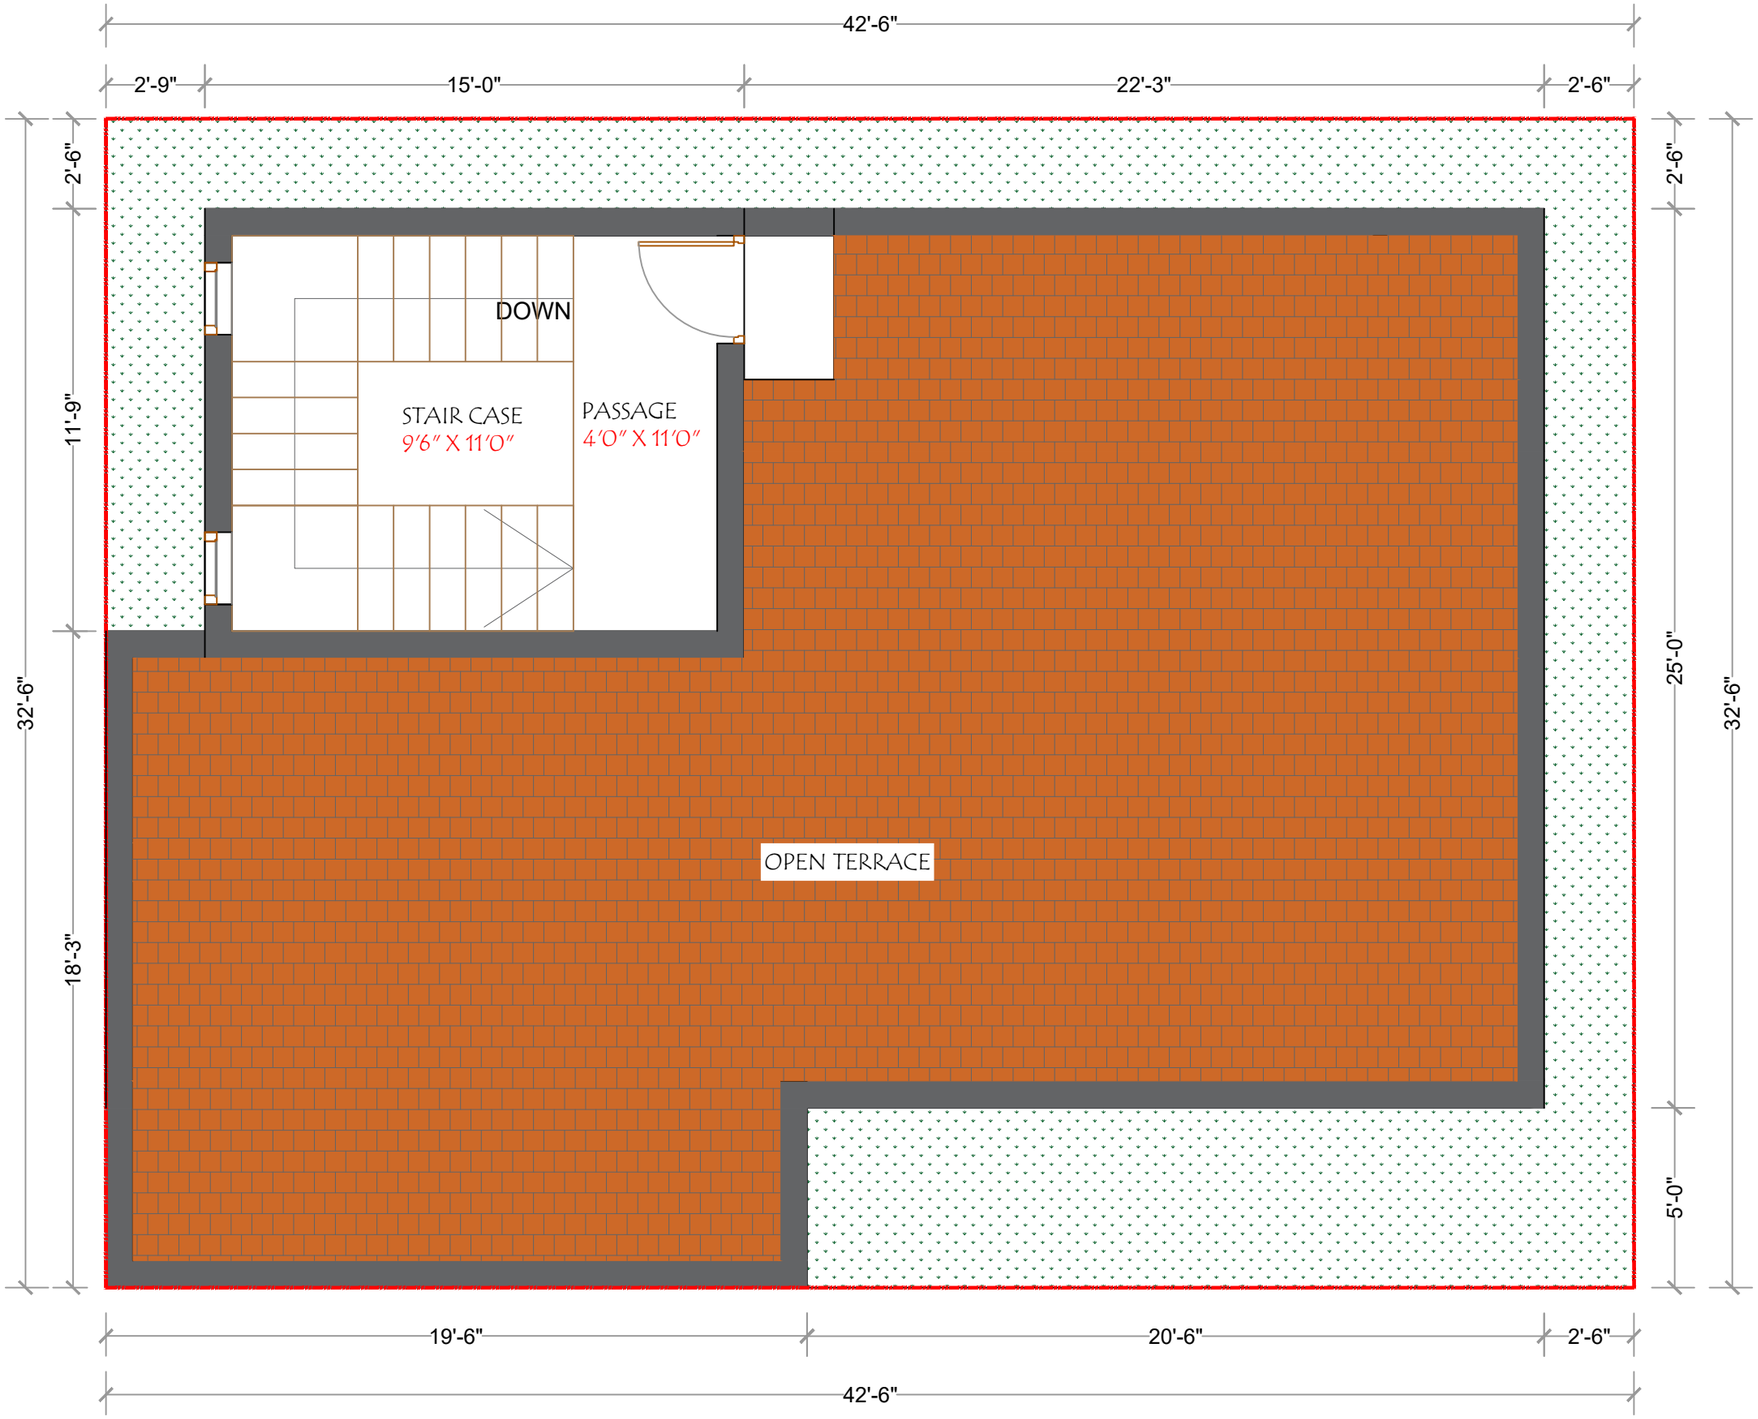

COPYRIGHT:
This drawing is the property of Crown Design & Construction, So this drawing shall not be passed on to any person not authorized by Crown Design & Construction to receive it. It shall not be copied or modified in full or part without Crown Design & Construction prior permission. The details furnished in this drawings are for this project only.

PROJECT NAME:
RESIDENTIAL BUILDING

DRAWING TITLE:
SECOND_FLOOR_SCHEME_PLAN

AREA DETAILS:

AREA OF G.F. BUILDING:	1066.00 Sq.ft.
AREA OF F.F. BUILDING:	1066.00 Sq.ft.
AREA OF S.F. BUILDING:	200.00 Sq.ft.
TOTAL AREA OF BUILDING:	2332.00 Sq.ft.

DRAWN BY: Er. R.Santosh Raj

CHECKED BY: Er. R.Santosh Raj

APPROVED BY: Er. R.Santosh Raj

DATE: 26/08/2026

CLIENT / BUILDER :

NOTE:

DESIGNED BY:

Crown Design & Construction
96/4, Nambirajan Complex, Seevalaperi, Nagerkovil main road, Kalakad, Nanguneri Taluk,Tirunelveli (Dist)-627 501 Tamil Nadu, India.
MOBILE NO: +91-8682871923
E-mail ID : crowndesigncreate@gmail.com

PROJECT NO: CD - JB643

SCALE: Not to scale

SHEET SIZE: A3

DRAWING NO: 01

SHEET NO: 3 OF 3

REVISION: 01

UNIT: ALL DIMENSIONS_ Feet&Inches

E N S W